SINKCOMBSDETHLEFS
ARCHITECTURE DESIGN

COMMERCE CITY COMMUNITY CENTER
COMMERCE CITY, CO
25 APRIL 2016

SCHEMATIC DESIGN - MAIN LEVEL FLOOR PLAN
1/16" = 1'-0"

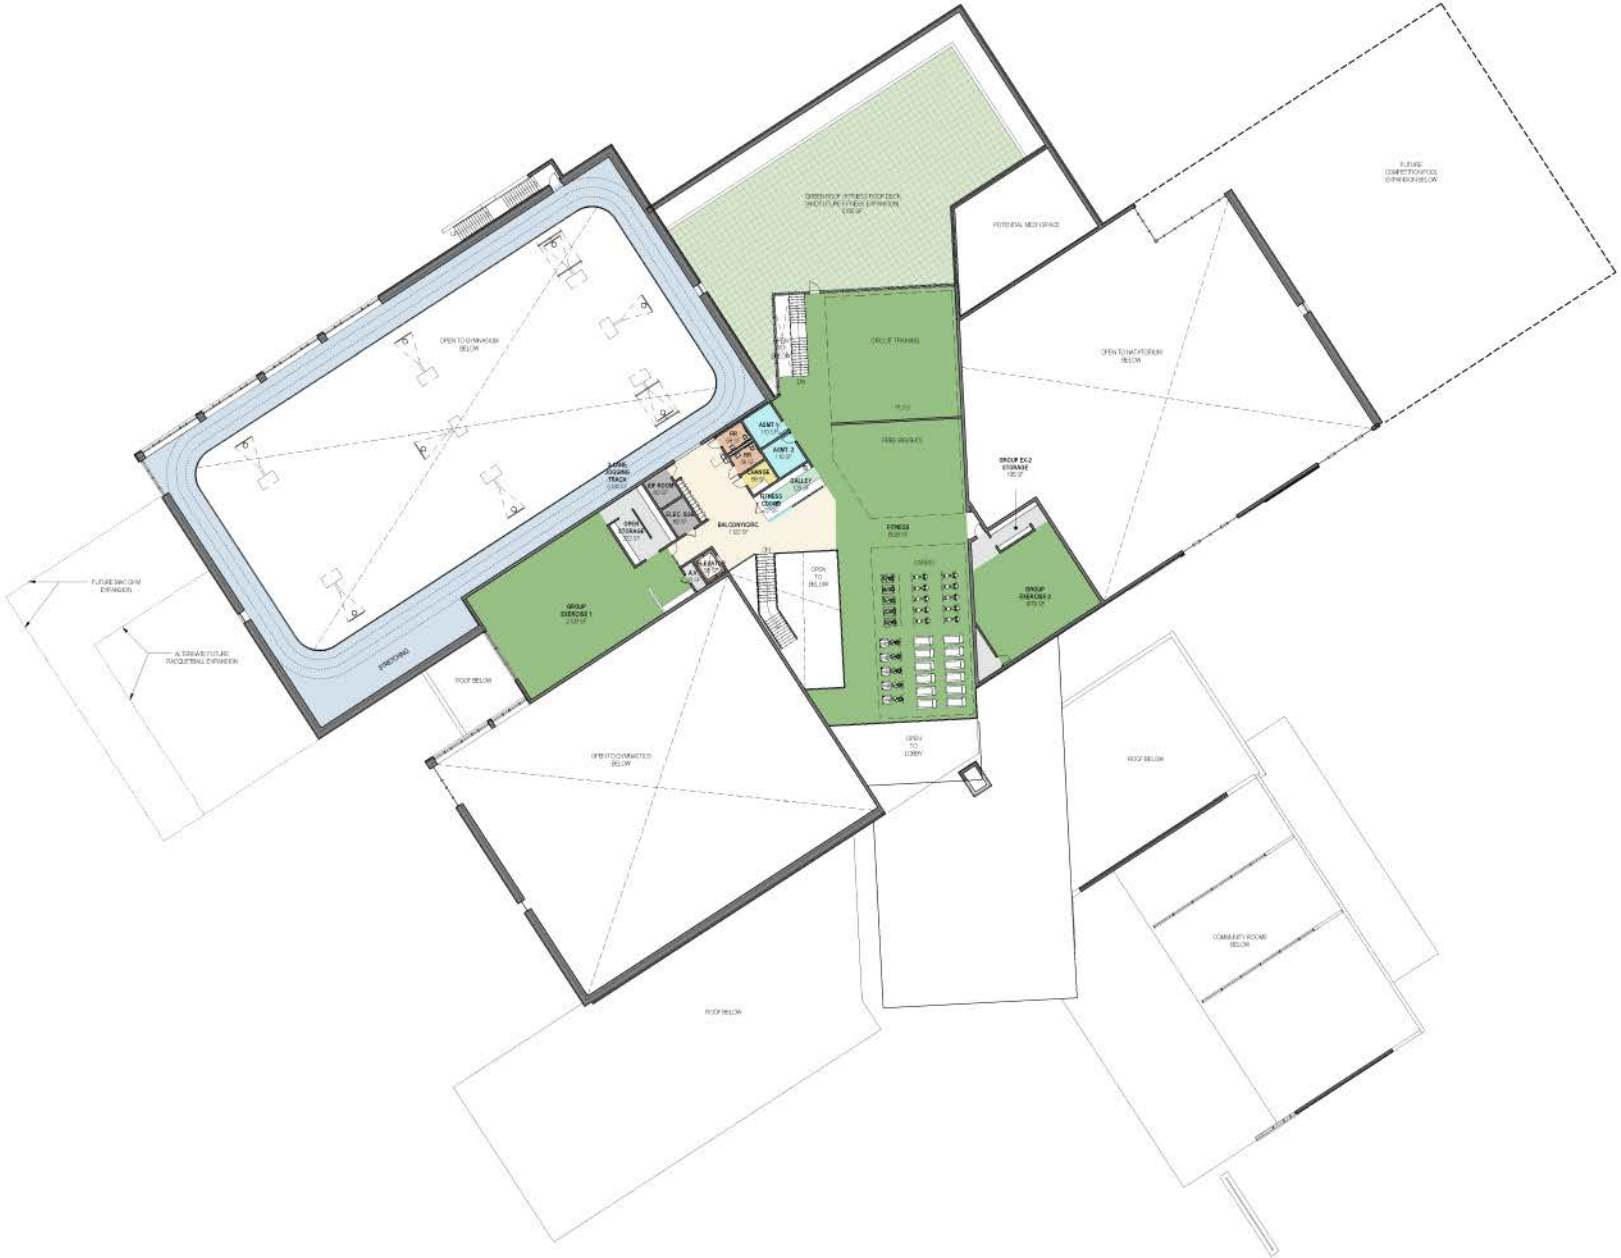

SINKCOMBSDETHLEFS
ARCHITECTURE DESIGN

COMMERCE CITY COMMUNITY CENTER
COMMERCE CITY, CO
25 APRIL 2016

SCHEMATIC DESIGN - MEZZANINE LEVEL FLOOR PLAN
1/16" = 1'-0"