SINKCOMBSDETHLEFS
ARCHITECTURE DESIGN

# COMMERCE CITY COMMUNITY CENTER

COMMERCE CITY, CO

25 APRIL 2016

## SCHEMATIC DESIGN - MAIN LEVEL FLOOR PLAN

1/16" = 1'-0"

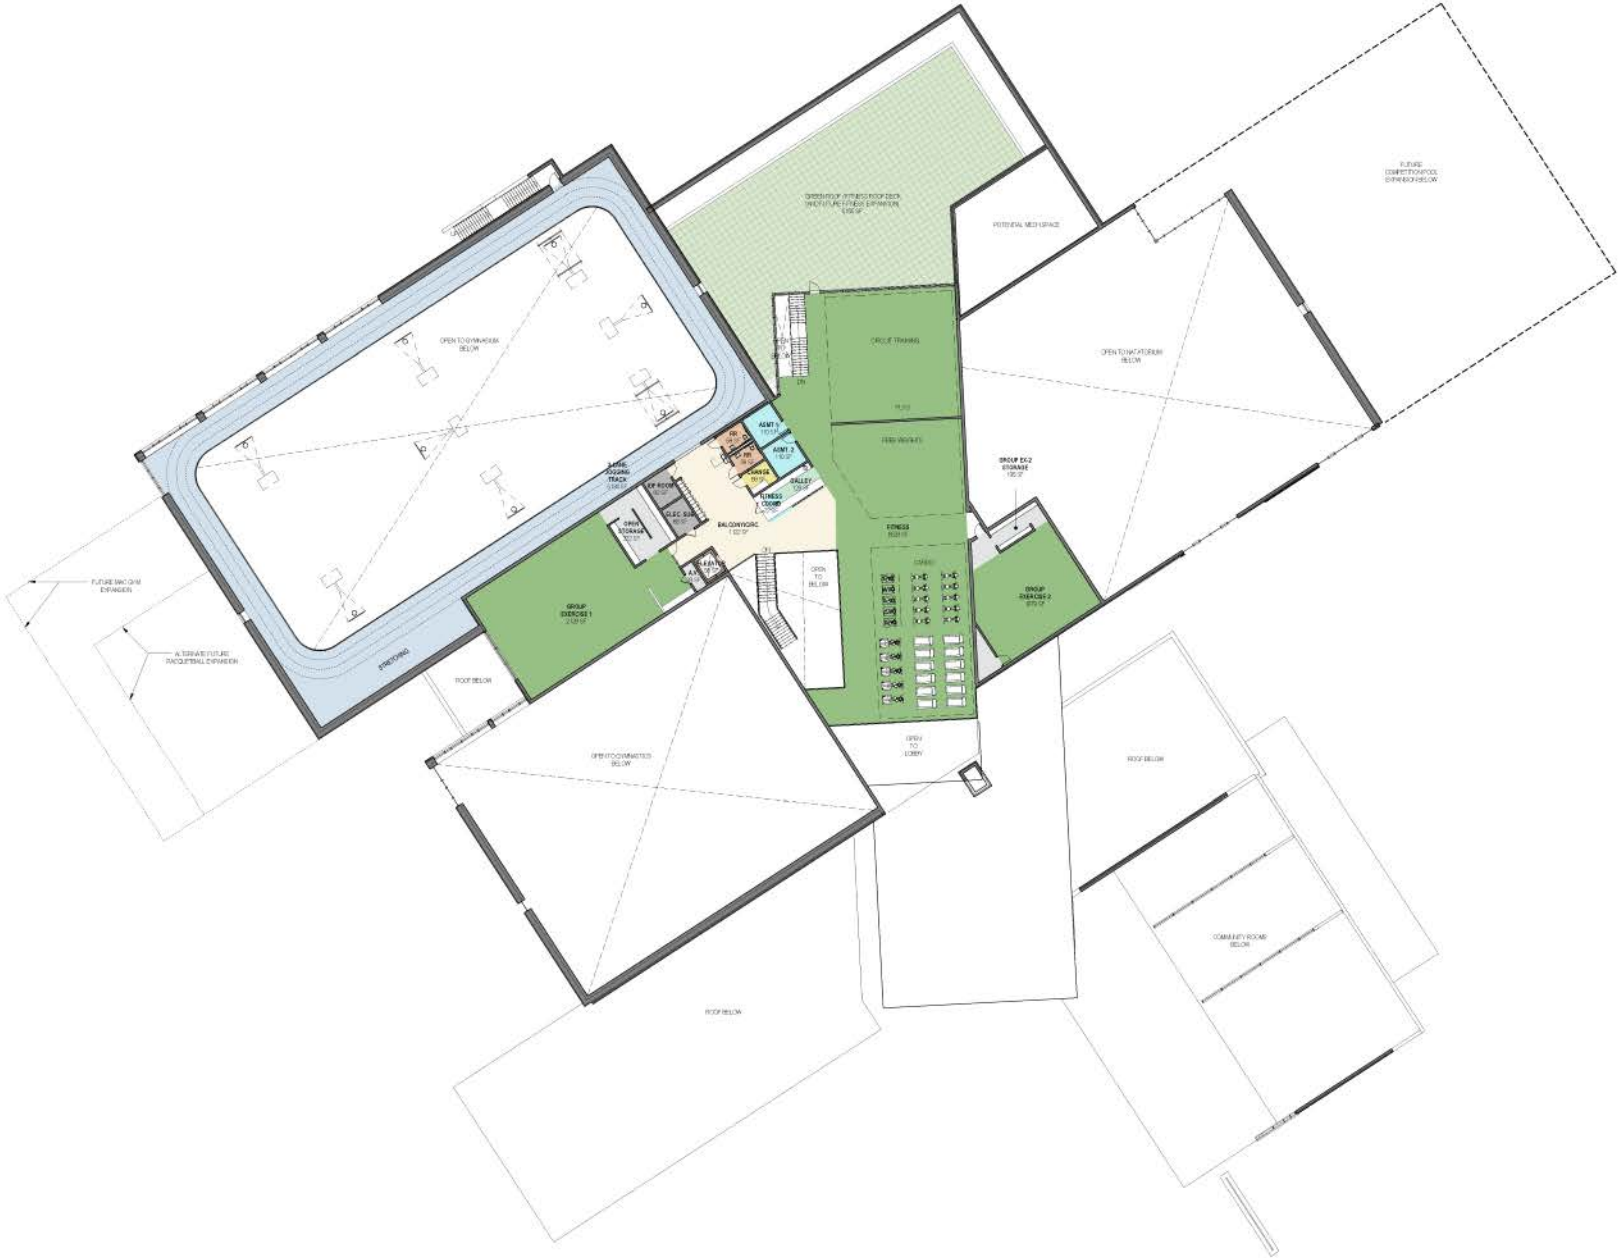


SINKCOMBSDETHLEFS
ARCHITECTURE DESIGN

**COMMERCE CITY COMMUNITY CENTER**
COMMERCE CITY, CO
25 APRIL 2016

**SCHEMATIC DESIGN - MEZZANINE LEVEL FLOOR PLAN**
1/16" = 1'-0"